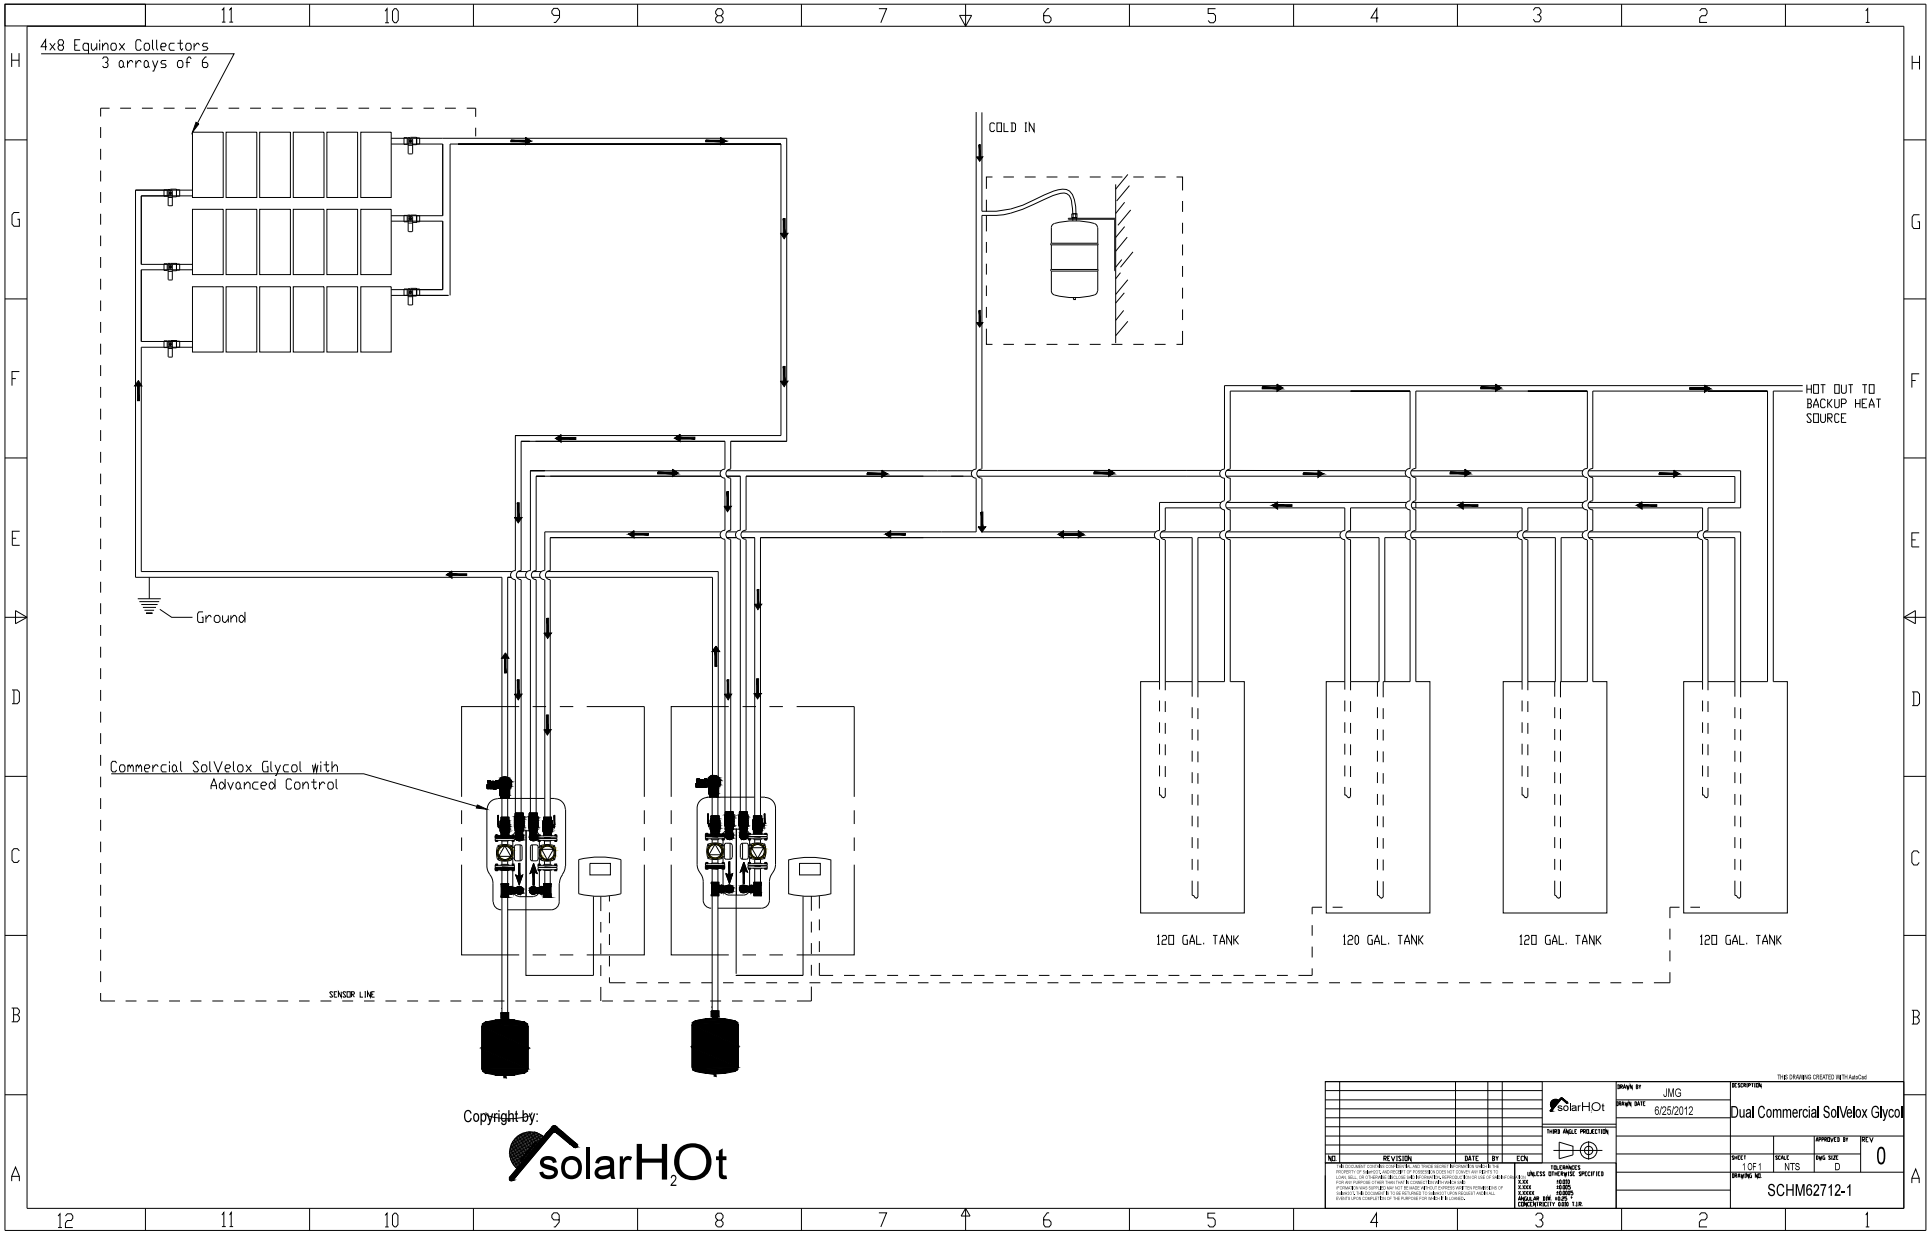
4x8 Equinox Collectors
3 arrays of 6
COLD IN
HOT OUT TO
BACKUP HEAT
SOURCE
Ground
Commercial SolVelox Glycol with
Advanced Control
SENSOR LINE
120 GAL. TANK
120 GAL. TANK
120 GAL. TANK
120 GAL. TANK
Copyright by:
solarHOt
THIS DRAWING CREATED WITH AutoCad
DRAWN BY JMG
DRAWN DATE 6/25/2012
DESCRIPTION
Dual Commercial SolVelox Glycol
THIRD ANGLE PROJECTION
APPROVED BY
REV 0
SHEET 1 OF 1
SCALE NTS
DWG SIZE D
DRAWING NO. SCHM62712-1
NO.
REVISION
DATE
BY
ECN
TOLERANCES
UNLESS OTHERWISE SPECIFIED
X.XX ±0.010
X.XXX ±0.005
X.XXXX ±0.0025
ANGULAR DIM. ±0.25°
CONCENTRICITY 0.010 T.I.R.