ITEM	DESCRIPTION	QTY
14	Automatic Air Vent with Ball Valve	1
13	Pressure Relief Valve	1
12	Pressure Gauge	1
11	Check Valve	1
10	Pool Control	1
9	Shut off Flange with Drain	1
7	Drain Valve	1
5	Expansion Tank	1
4	Shut off flange	1
3	Circulation Pump size TBD	1
2	Cupro-nickel or Stainless Steel Heat Exchanger	1
1	SOLARHOT collectors	

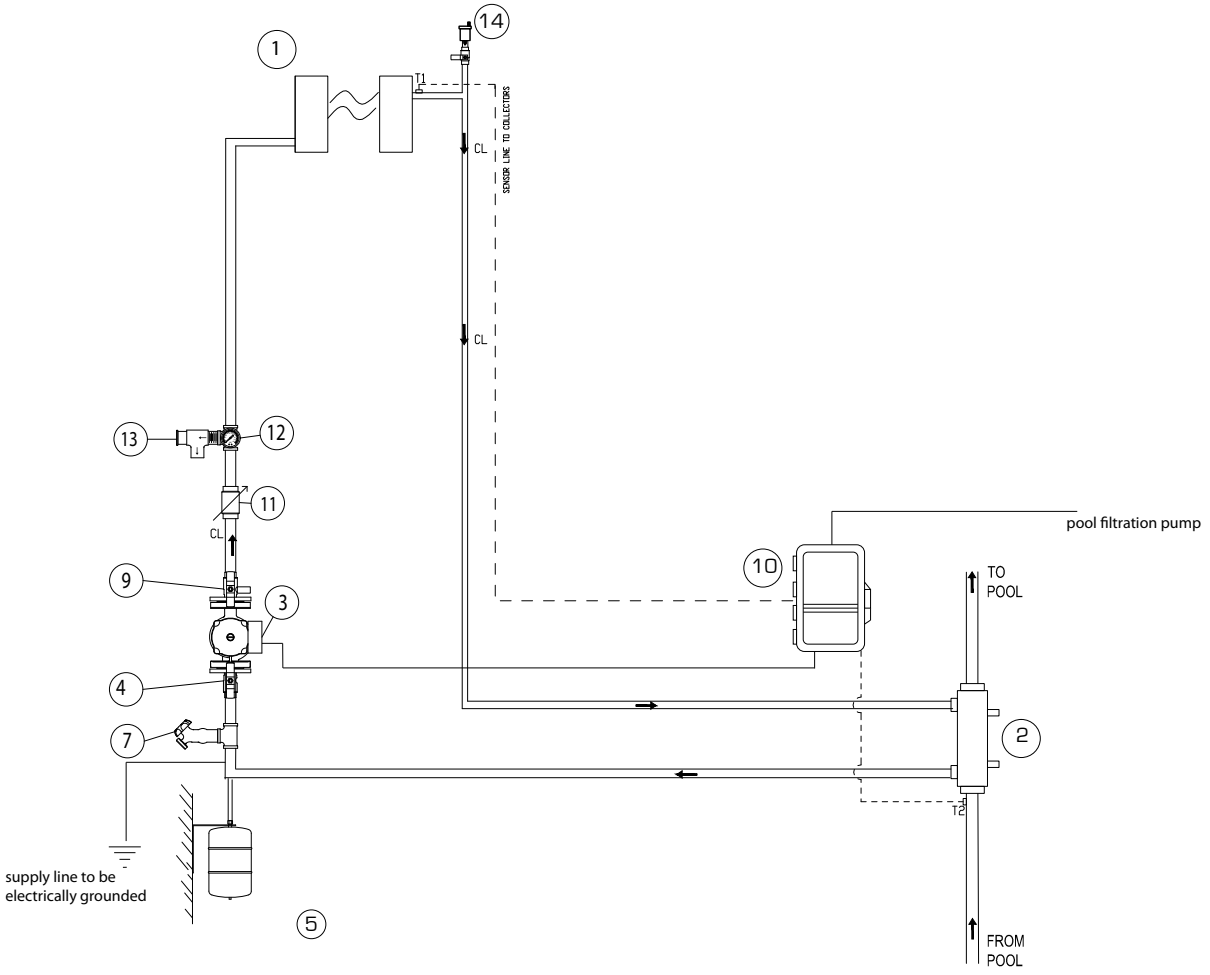

copyright 2010: solarH2Ot

NO.	REVISION	DATE	BY

solarHOt

THIRD ANGLE PROJECTION

TOLERANCES
UNLESS OTHERWISE SPECIFIED
X.XX ±0.02
X.XXX ±0.005
X.XXXX ±0.0050
ANGULAR: BEN. ±0.25 °
CONCENTRICITY 0.010 T.I.R.

DRAWN BY: Jeanette Gretsch
DRAWN DATE: 4/23/2010

DESCRIPTION: Glycol Pool System

APPROVED BY | REV

SHEET: 1 OF 1 | SCALE: NTS | DWG SIZE: D

DRAWING NO.: SCHM0112